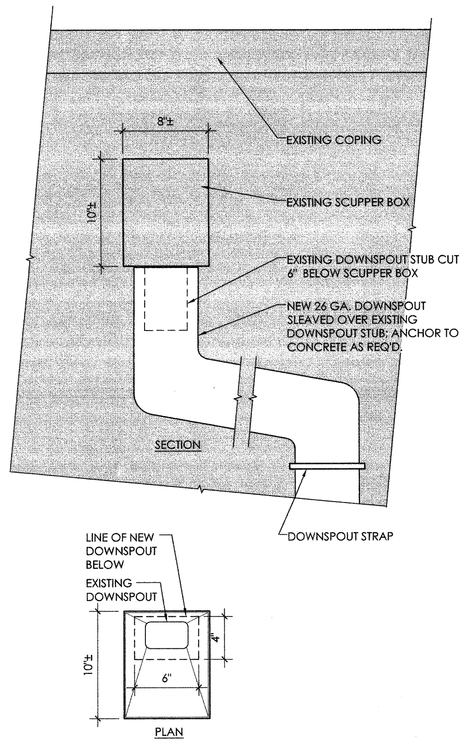

4 NEW PORTICO DOWNSPOUT (TYP. OF 2)
1 1/2" = 1'-0"

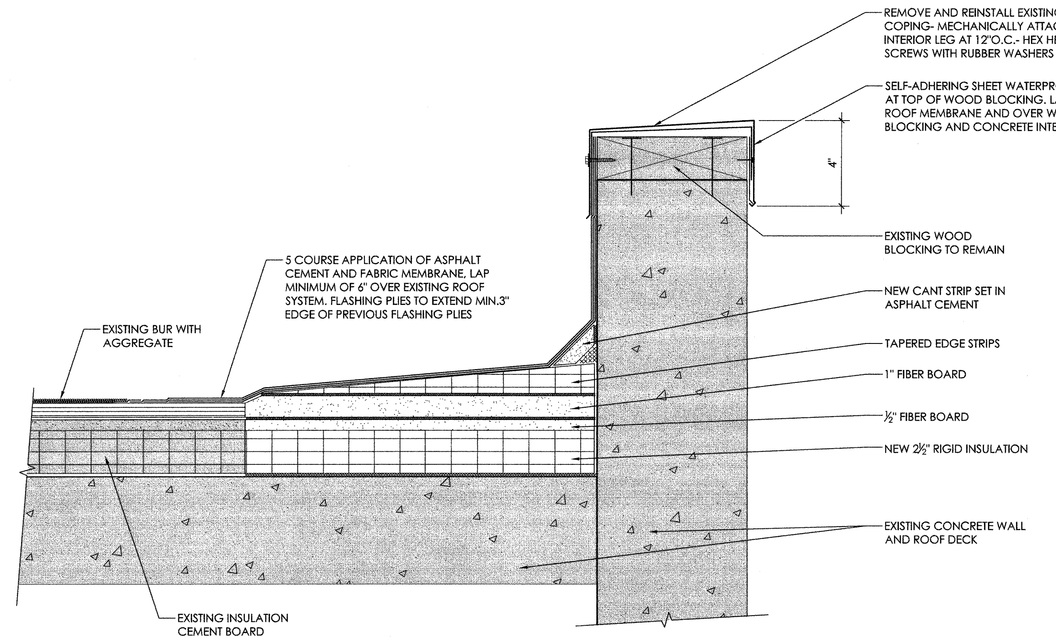

3 DETAIL - RE-ROOFING @ CONCRETE ROOF/WALL AT PORTICO
3" = 1'-0"

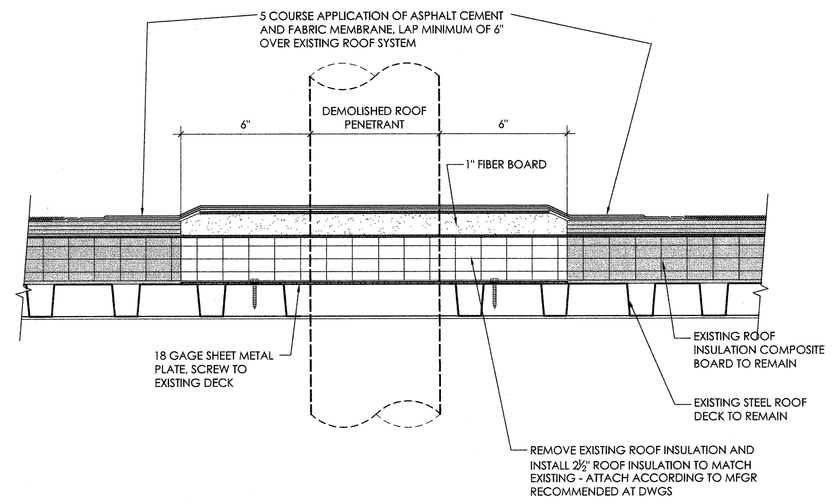

5 ROOF PATCH DETAIL
3" = 1'-0"

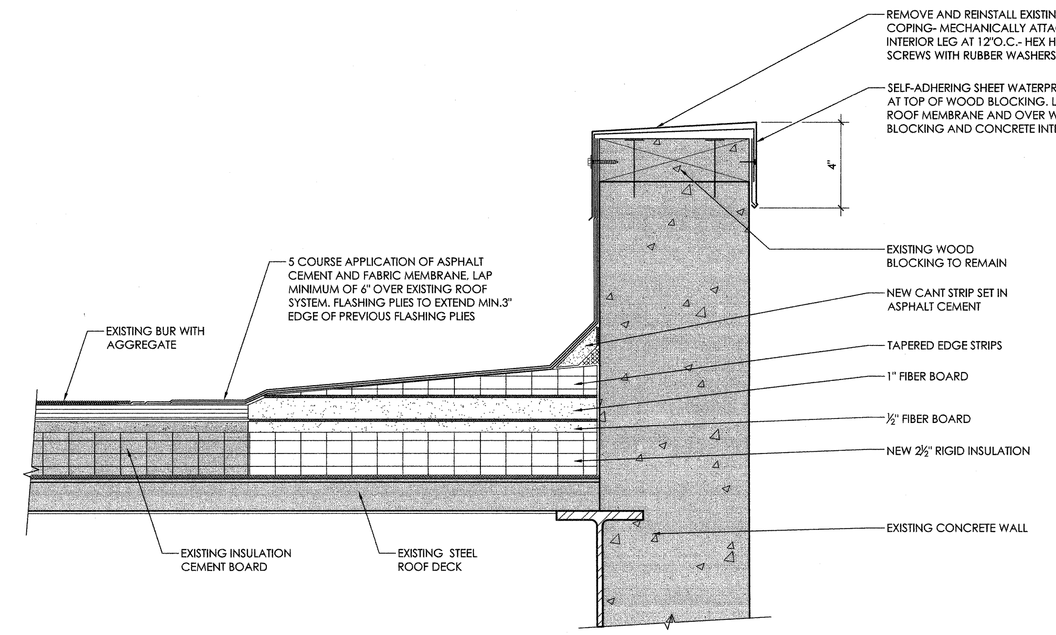

2 DETAIL - RE-ROOFING @ STEEL ROOF DECK
3" = 1'-0"

RE-ROOFING NOTES
1. FLASHING PLIES SHOULD EXTEND APPROXIMATELY 3" BEYOND THE EDGE OF THE PRECEDING FLASHING PLIES.
2. CONCEALED SPLICE PLATES SHALL HAVE DUAL BUTYL SEALANT STRIPS.

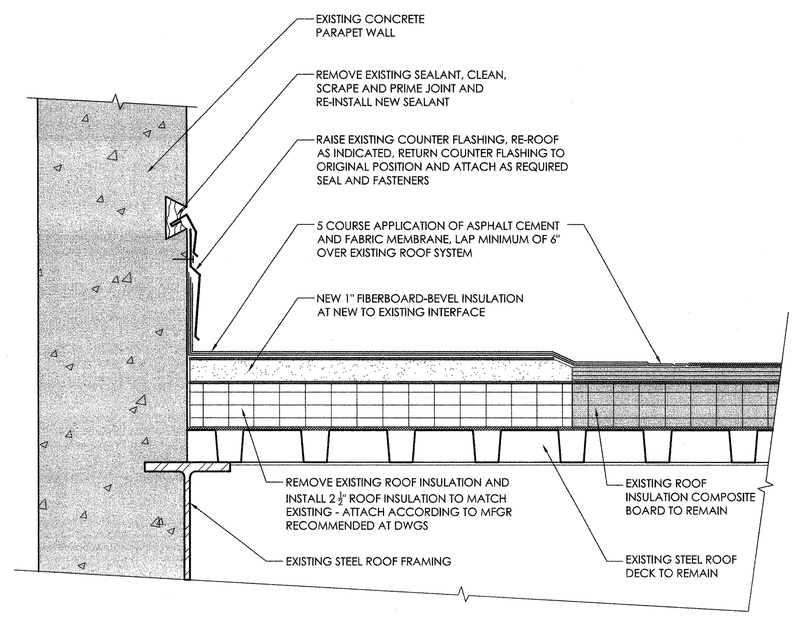

1 DETAIL - RE-ROOFING @ EXISTING CONCRETE WALL
3" = 1'-0"

VERSIONS

No.	Date	Description
	10-03-2011	BID DOCUMENTS

ikon.5
architects
Architecture
Planning
Research
Strategy
864 Mapleton Road
Princeton, NJ 08540
609.919.0099
fax 609.919.0088
www.ikon5architects.com

Arvind Tikku: NJ 11396
Professional License Number

PROJECT TITLE:
VISITORS CENTER RENOVATION AND EXPANSION
MONMOUTH BATTLEFIELD STATE PARK
MANALAPAN, NEW JERSEY

PROJECT NO.: P1035-00

SHEET TITLE:
ROOF DETAILS

DATE: 10-03-2011
DRAWN BY: ikon.5
DRAWING NO.:
A2.02B