| VERSIONS | | |
|---|---|---|
| No. | Date | Description |
| | 10-03-2011 | BID DOCUMENTS |

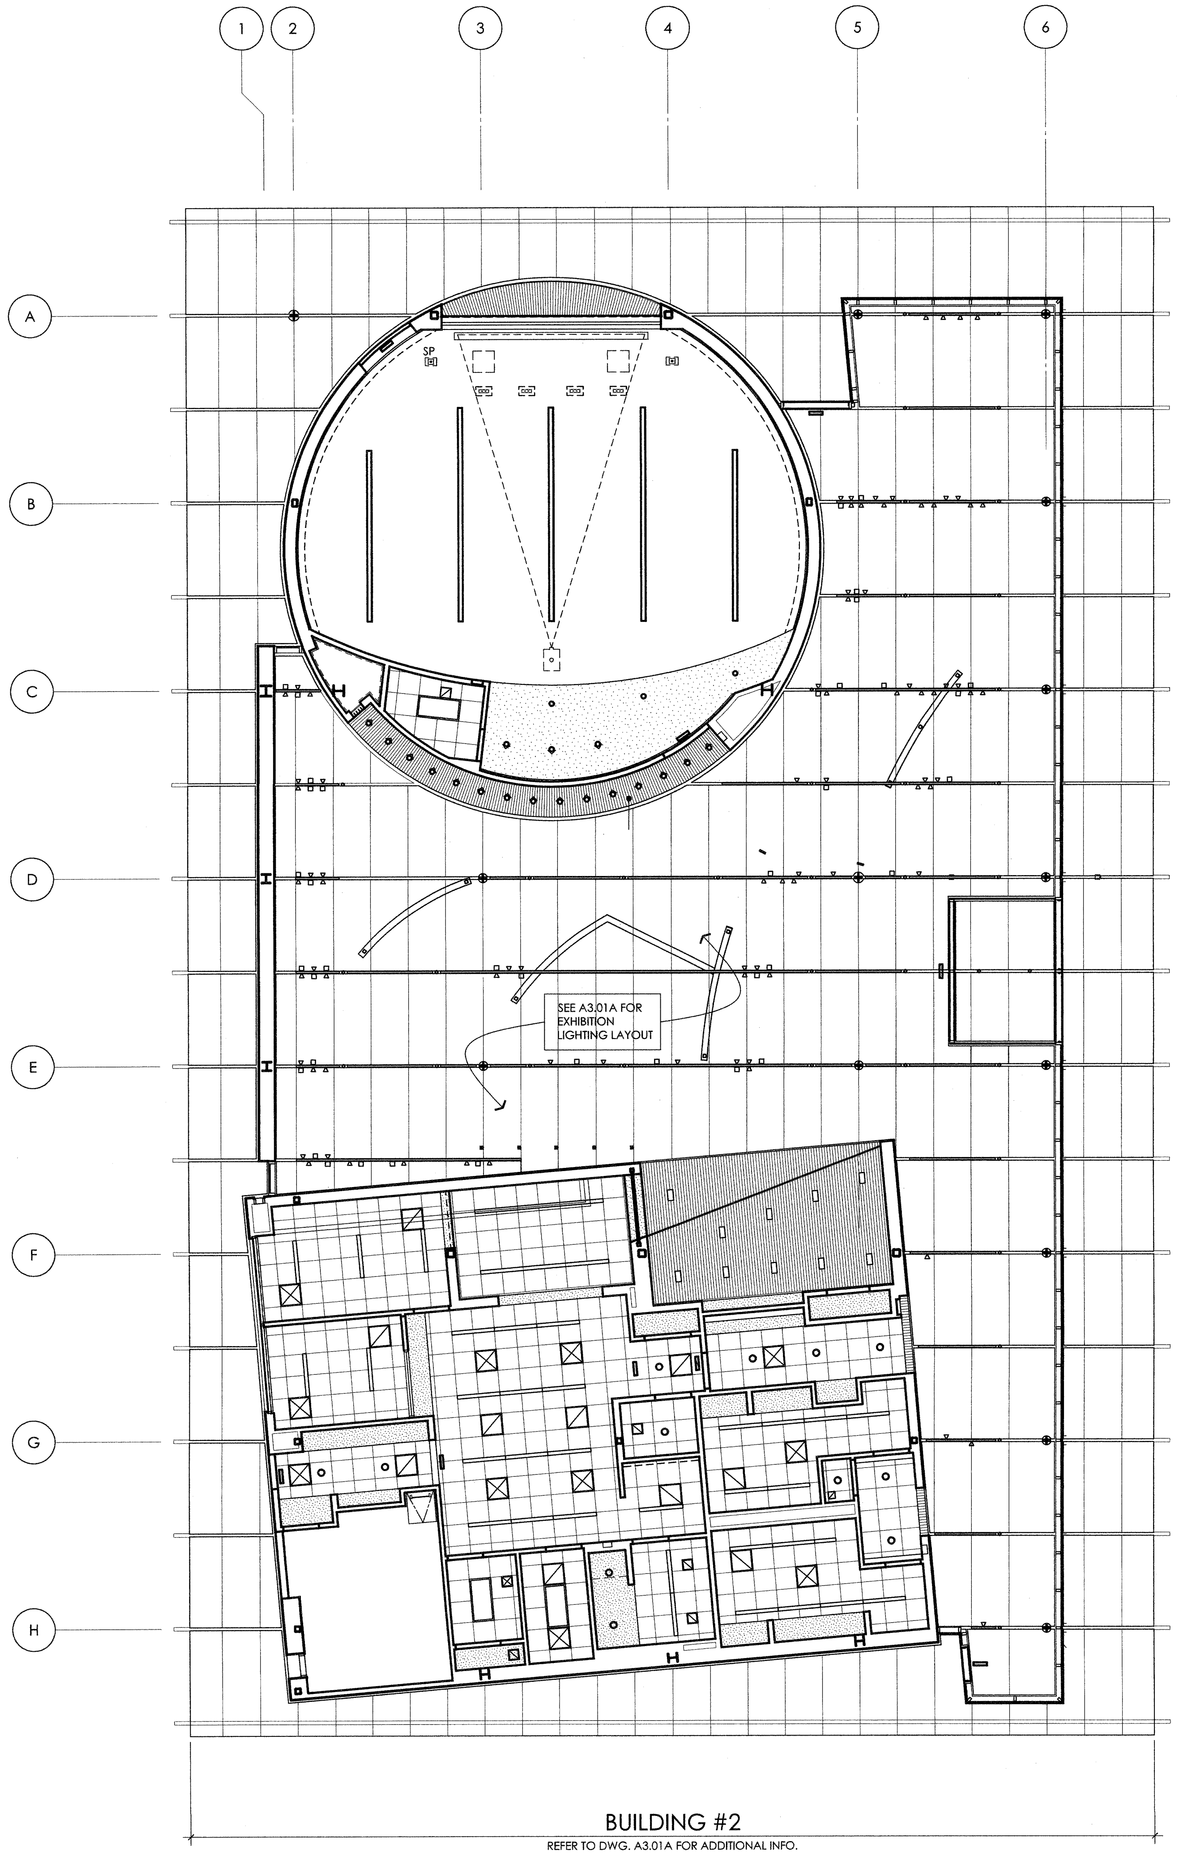


BUILDING #2

REFER TO DWG. A3.01A FOR ADDITIONAL INFO.

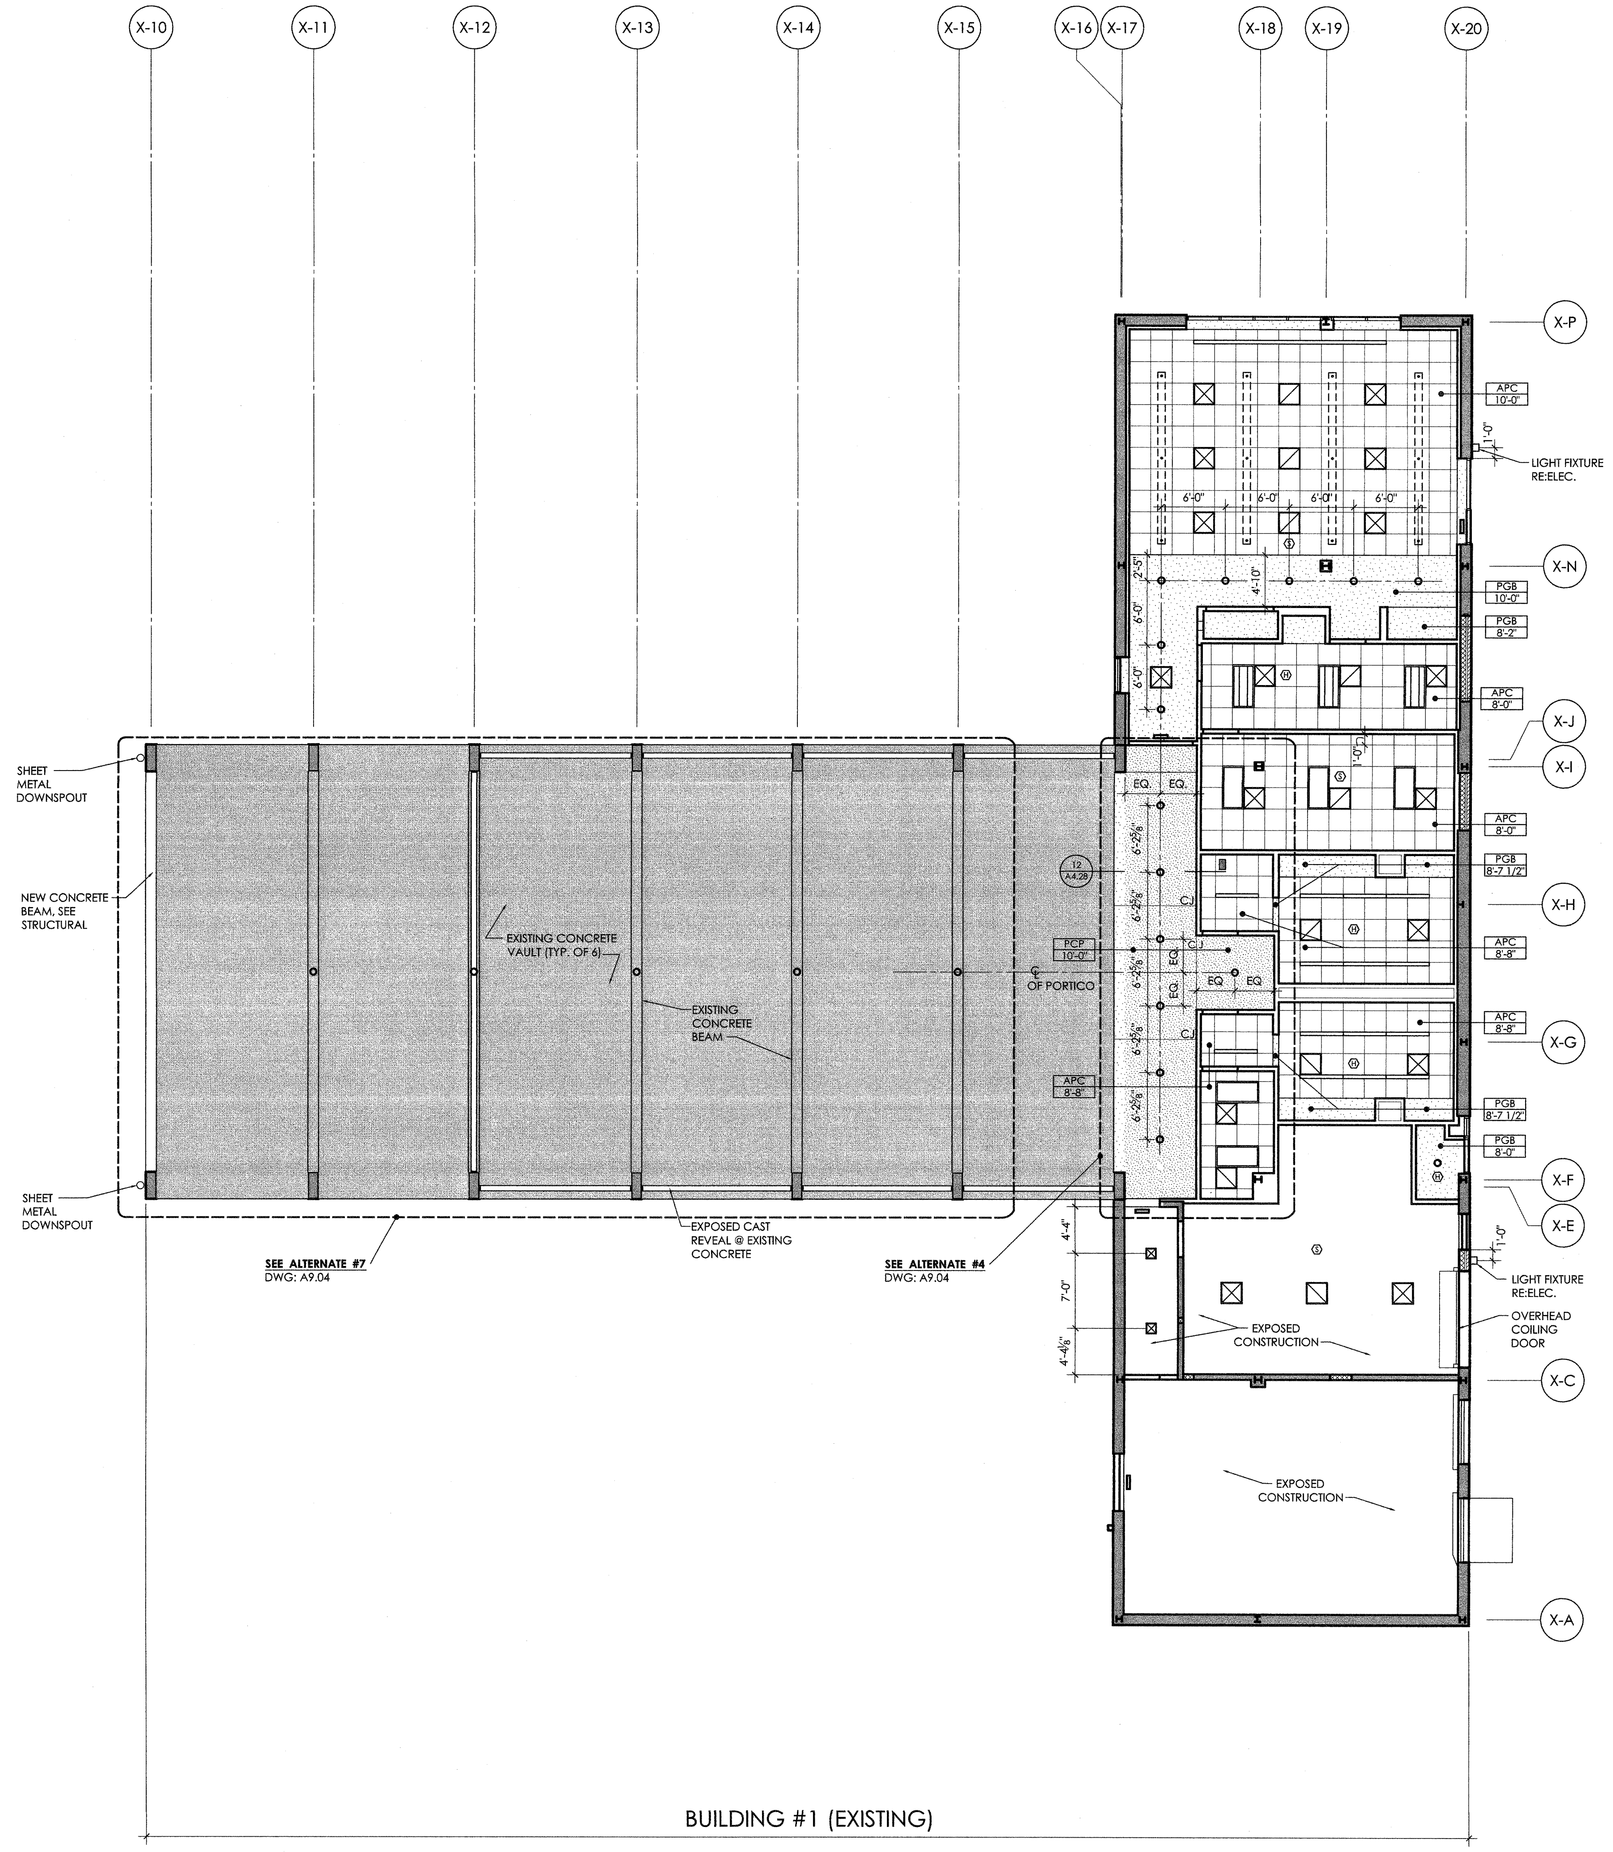


BUILDING #1 (EXISTING)

1 FIRST FLOOR CEILING PLAN
1/8" = 1'-0"

## CEILING PLAN LEGEND

- ACT 24" x 24" ACOUSTIC CEILING TILE
- EXPANDED ALUMINUM MESH SHOP FINISH
- 24" x 24" SUPPLY AIR REGISTER
- 24" x 24" RETURN AIR GRILL
- LINEAR DIFFUSER
- RECESSED DOWNLIGHT
- RECESSED WALL WASHER
- RECESSED LENSED 2 x 2
- RECESSED LENSED 2 x 4
- RECESSED INDIRECT 2 X 4
- SURFACE MOUNTED LIGHT FIXTURE
- EXTERIOR SPOT/FLOOD LIGHT FIXTURE
- LINEAR RECESSED LIGHT FIXTURE
- LINEAR PENDANT LIGHT FIXTURE
- RECESSED MULTI-HEAD LIGHT FIXTURE
- EXHIBIT TRACK LIGHTING (FLOOD LIGHT LB-F, SPOT LIGHT LB-S)
- BRACKET MOUNTED LINEAR LIGHT FIXTURE (ALT. #5)
- SURFACE MOUNTED STEP LIGHT
- SMOKE DETECTOR
- HEAT DETECTOR
- EXISTING CONSTRUCTION TO REMAIN
- EXIT SIGN - RE. ELEC. DWGS. & SPECIFICATIONS - RE.: INT. ELEVATIONS FOR MOUNTING HEIGHTS
- "RC" RECESSED CEILING
- DIRECTION OF EXIT
- ELEC. RECEPTACLES
- DATA RECEPTACLES

## EXPANDED MESH PANELS

1. MESH PATTERN MUST ALIGH FROM ONE PANEL TO THE NEXT - SEE 2/A6.31
2. FIELD VERIFY ALL DIMENSIONS PRIOR TO FABRICATION.
3. ALL SHOP CUTS

PANEL SYMBOL

EMP 2-A/5X (SPECIAL CUT; PANEL LENGTH; PANEL WIDTH)

| PANEL MODULE LENGTH | PANEL MODULE WIDTH |
|---|---|
| 1 = 8'-6" | A = 3'-5 1/2" |
| 2 = 9'-10 1/2" | B = 2'-9 3/4" |
| 3 = 6'-5" | C = 4'-2 3/4" |
| 4 = 1'-8" | D = 1'-11" |
| 5 = 7 1/2" | E = 3'-2 3/4" |
| 6 = 8'-5 1/4" | F = 1'-4 3/4" |
| X = VARIES | G = 1'10 1/4" |
| | X = VARIES |

## CEILING PLAN NOTES

1. ALL LIGHTS, MECHANICAL GRILLES, DEVICES,ETC. TO BE CENTERED ON CEILING PANELS UNLESS OTHERWISE NOTED. THE LOCATION OF DEVICES NOT INDICATED ON THIS DRAWING ARE TO BE DETERMINED BY ARCHITECT.
2. REFERENCE ELECTRICAL LIGHTING PLANS AND SCHEDULE FOR TYPES AND DESCRIPTIONS OF ALL LIGHT FIXTURES.
3. ALL GYPSUM WALLBOARD CEILINGS, FASCIAS & SOFFITS, TO BE PAINTED "P-1" UNLESS OTHERWISE NOTED RE. INTERIOR ELEVATIONS FOR ADDITIONAL INFORMATION.
4. "P-X" DESIGNATES PAINT COLOR. FOR COLOR DESCRIPTIONS, REFERENCE SCHEDULE ON FINISH PLANS.
5. SEE EXTERIOR ELEVATIONS FOR ADDITIONAL LIGHT FIXTURE LOCATIONS AND INFORMATION.
6. ALL 2X2 APC TO BE CENTERED IN SPACE UNLESS NOTED OTHERWISE.

## CEILING PLAN ABBREVIATIONS

| | |
|---|---|
| PGB | PAINTED GYPSUM BOARD |
| APC | ACOUSTIC PANEL CEILING |
| EMP | EXPANDED MESH PANEL |
| CEDAR | TONGUE AND GROOVE CEDAR STRIPS |
| PCP | PORTLAND CEMENT PLASTER |


ikon.5 architects

Architecture
Planning
Research
Strategy

864 Mapleton Road
Princeton, NJ 08540
609.919.0099
fax 609.919.0088
www.ikon5architects.com

Arvind Tikku: NJ 11396
Professional License Number


PROJECT TITLE:

VISITORS CENTER RENOVATION AND EXPANSION

MONMOUTH BATTLEFIELD STATE PARK

MANALAPAN, NEW JERSEY

PROJECT NO.: P1035-00

SHEET TITLE:

REFLECTED CEILING PLAN

DATE: 10-03-2011

DRAWN BY: ikon.5

DRAWING NO.:

A3.01