VERSIONS		
No.	Date	Description
	10-03-2011	BID DOCUMENTS

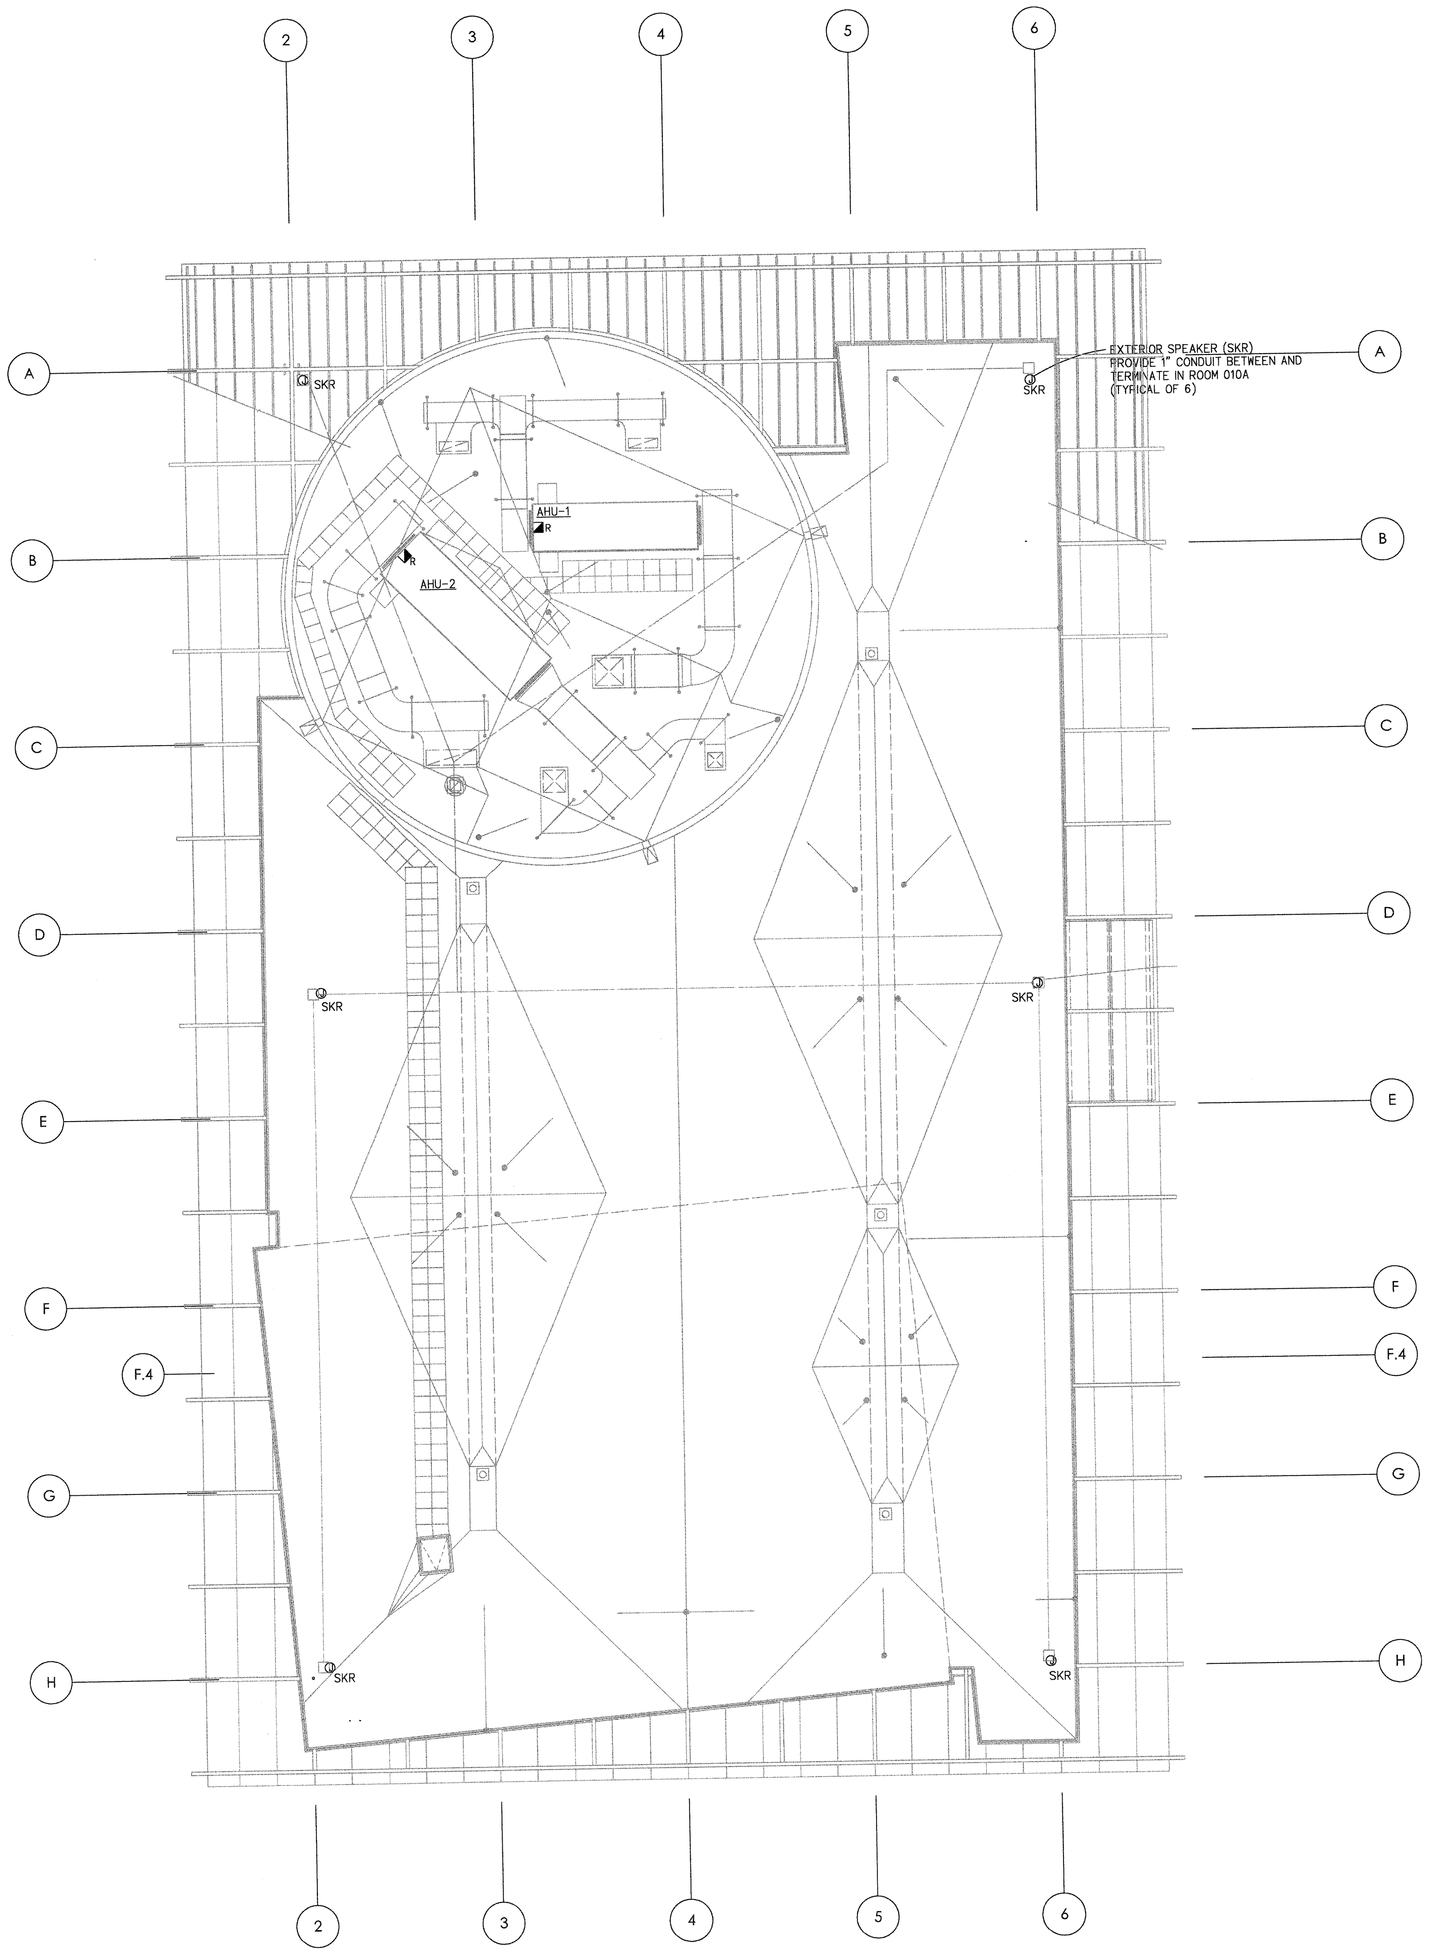

VISITOR'S CENTER ADDITION
1 ROOF PLAN - ELECTRICAL LOW VOLTAGE
E1.01.1 E1.01.1 SCALE: 1/8" = 1'-0"

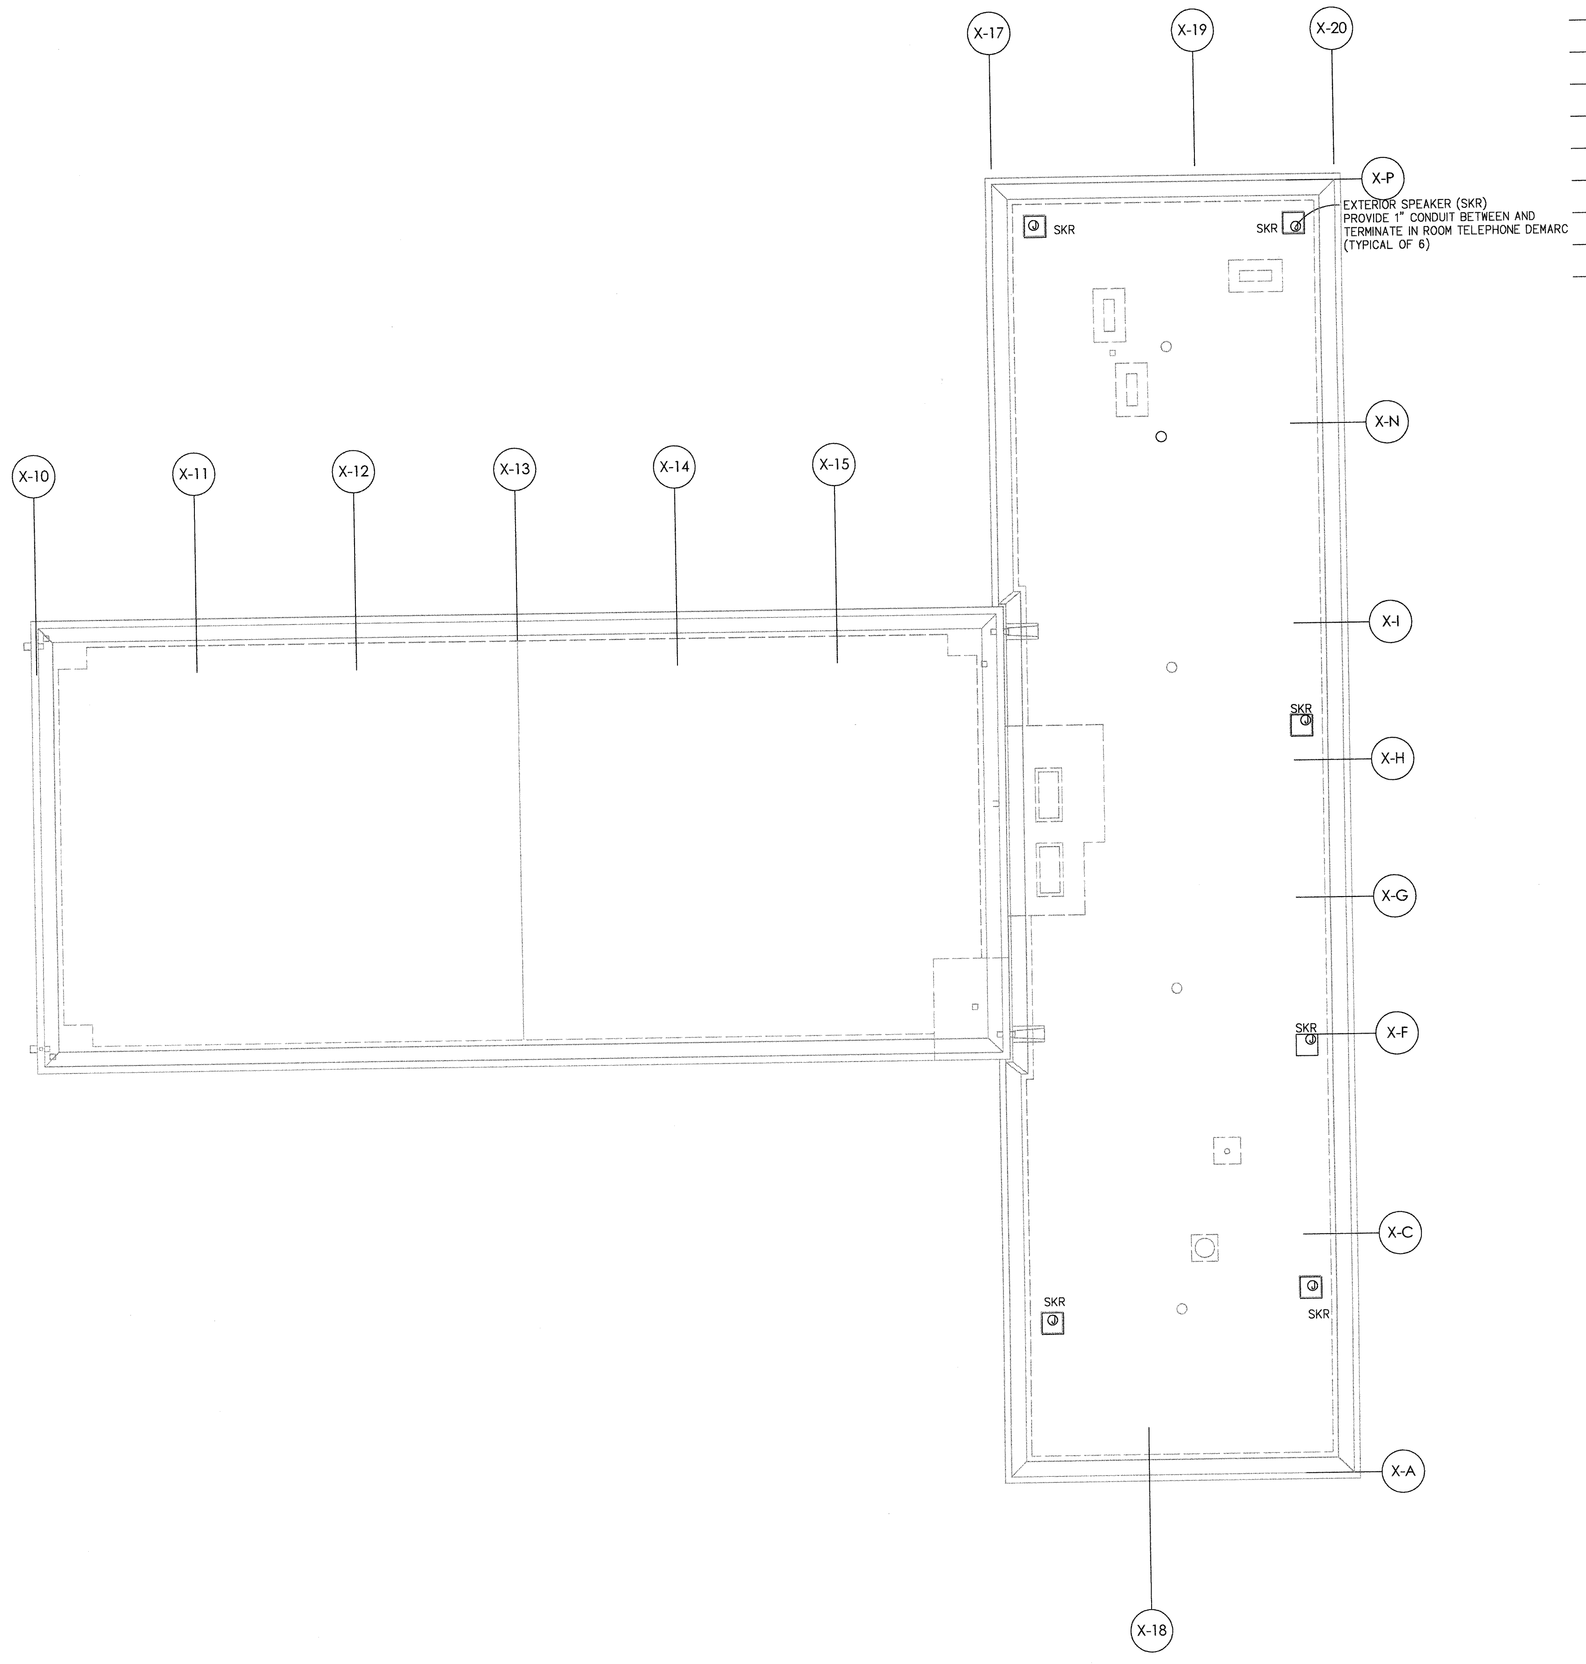

VISITOR'S CENTER RENOVATION
2 ROOF PLAN - ELECTRICAL LOW VOLTAGE
E1.01.1 E1.01.1 SCALE: 1/8" = 1'-0"

AltieriSeborWieber LLC
Consulting Engineers
31 Knight Street, Norwalk, Connecticut 06851
ph: 203-866-5338 fx: 203-866-5243

ikon.5
architects
Architecture
Planning
Research
Strategy
864 Mapleton Road
Princeton, NJ 08540
609.919.0099
fax 609.919.0088
www.ikon5architects.com

Professional License Number

PROJECT TITLE:

VISITOR'S CENTER RENOVATION AND EXPANSION

MONMOUTH BATTLEFIELD STATE PARK

MANALAPAN, NEW JERSEY

PROJECT NO.: P1035-00

SHEET TITLE:

ELECTRICAL ROOF PLAN LOW VOLTAGE

DATE: 10-03-2011

DRAWN BY: AK

DRAWING NO.:

E1.01.1