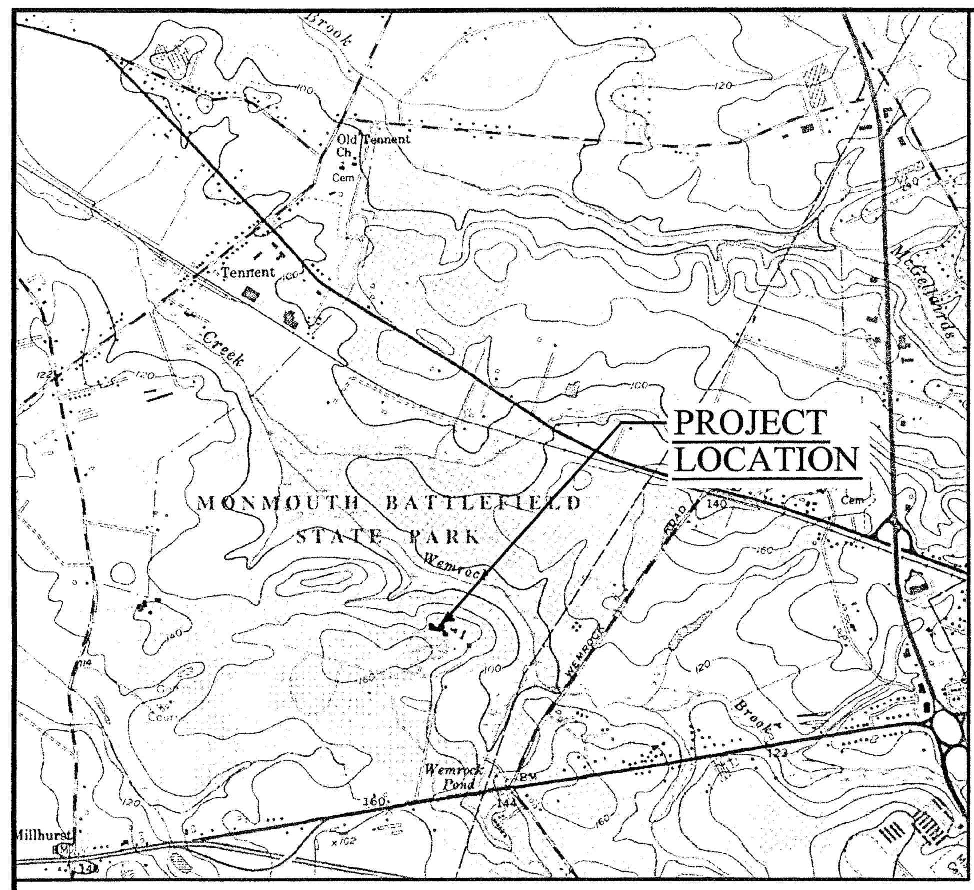

KEY MAP

SCALE: 1" = 2,000'

PORTION OF US QUADRANGLE MAP
LOCATION: FREEHOLD

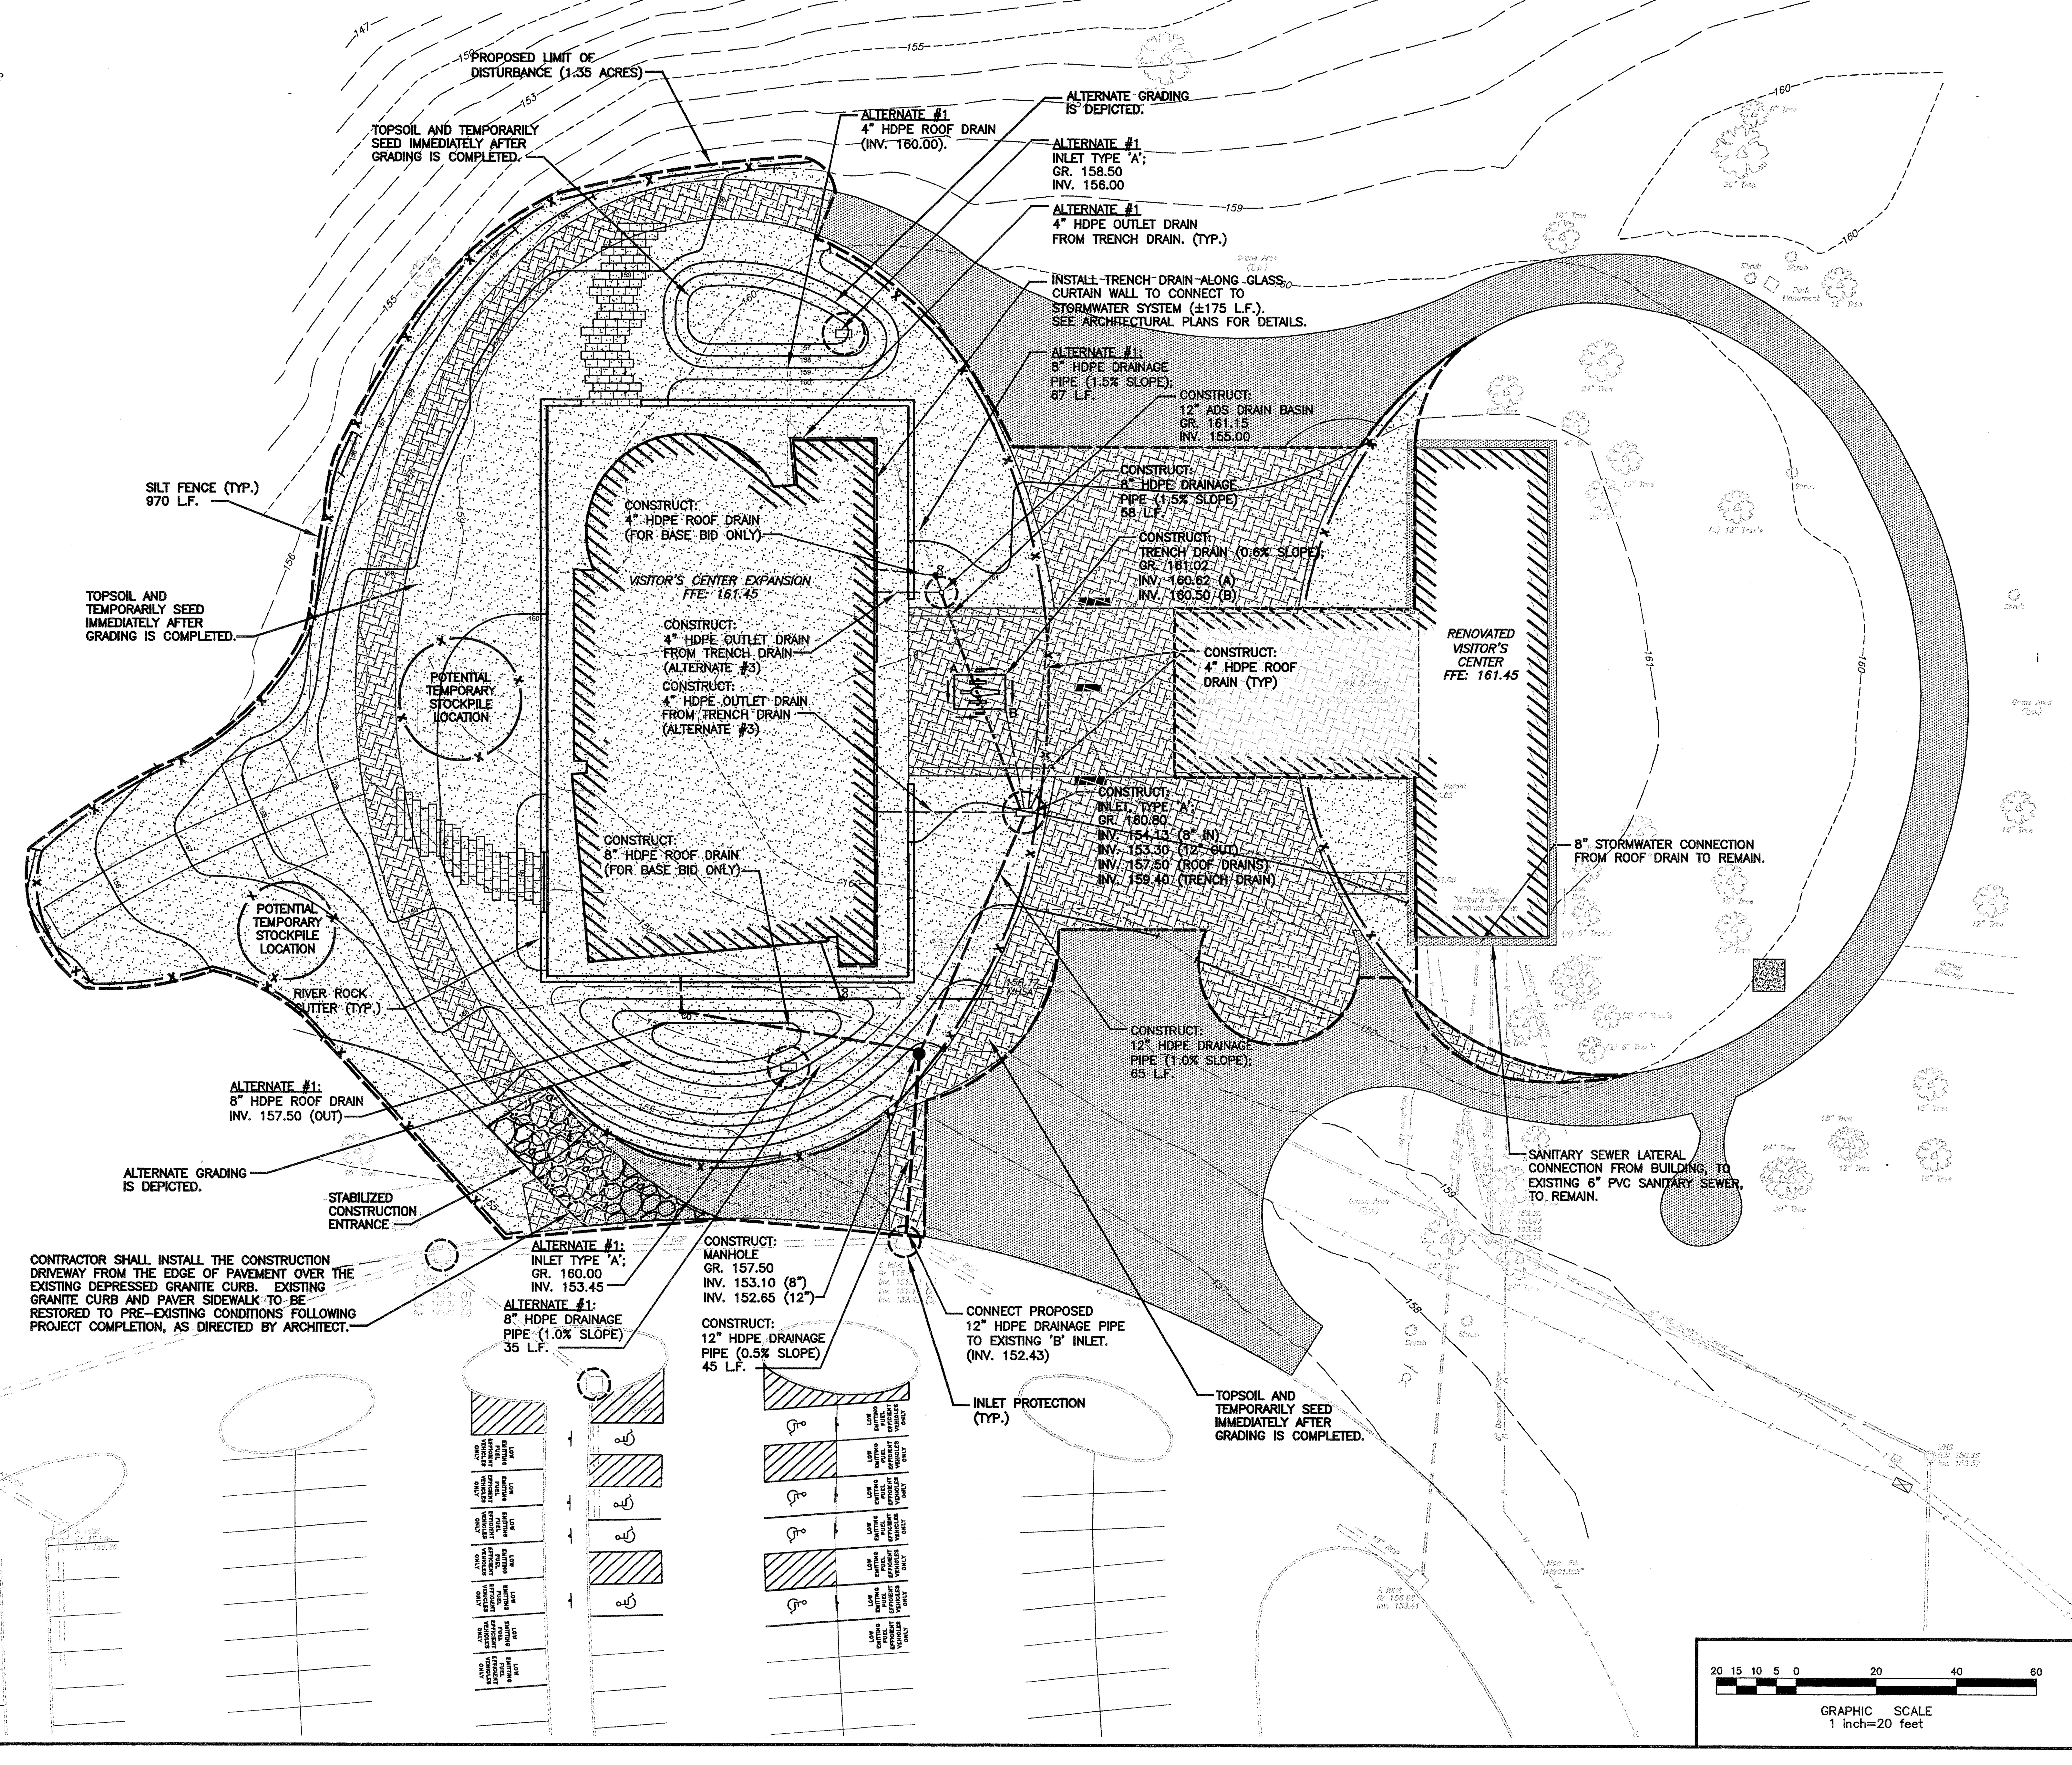

SOIL EROSION & SEDIMENT CONTROL PLAN NOTES:

1. ALL SOIL EROSION CONTROL MEASURES SHALL FOLLOW THE STANDARDS OF THE LOCAL SOIL CONSERVATION DISTRICT AS SHOWN AND DETAILED ON THE EROSION CONTROL DETAILS ON A SEPARATE SHEET.
2. CONTRACTOR SHALL INSTALL THE CONSTRUCTION DRIVEWAY AT THE LOCATION SHOWN ON THE PLAN FROM THE END OF THE EDGE OF PAVEMENT OVER THE EXISTING DEPRESSED GRANITE CURB. EXISTING GRANITE CURB AND PAVER SIDEWALK TO BE REPLACED TO PRE-EXISTING CONDITIONS FOLLOWING PROJECT COMPLETION, IF DAMAGED, AT NO ADDITIONAL COST TO THE OWNER.
3. THE STOCKPILE AREA SHALL BE DESIGNATED BY AN ADDITIONAL ROW OF SILT FENCE AROUND THE PILE TO INSURE THAT NO SOIL LEAVES THE SITE.
4. ESTIMATED QUANTITIES HAVE BEEN PROVIDED BY THE ENGINEER FOR ITEMS SHOWN ON THE PLANS FOR THE CONTRACTOR'S USE. THE CONTRACTOR SHALL VERIFY THE QUANTITIES AND ASSUME ALL RESPONSIBILITIES TO COMPLETELY CONSTRUCT THE PROJECT AS SHOWN ON THE PLANS. THE ENGINEER IS NOT RESPONSIBLE FOR ANY DISCREPANCIES IN THE QUANTITIES.

GENERAL LEGEND

Existing / PROPOSED

- CURB LINE
- DEPRESSED CURB
- EDGE OF PAVEMENT
- CONCRETE
- CHAIN LINK FENCE
- POST & RAIL FENCE
- GUIDE RAIL
- CONTOURS
  - MINOR
  - MAJOR
- ELECTRIC LINE
- TELEPHONE
- CABLE TELEVISION
- WATER MAIN
- GAS MAIN
- SANITARY SEWER
- STORM DRAIN
- SEWER OR STORM MANHOLE
- RECONSTRUCT & RESET MANHOLE
- INLET TYPE 'A'
- INLET TYPE 'B' OR 'E'
- RECONSTRUCT & RESET INLET
- CONCRETE HEADWALL
- FLARED END SECTION
- WATER VALVE & METER
- WATER VALVE & METER RESET
- FIRE HYDRANT
- GAS VALVE & METER
- SEWER OR STORM CLEANOUT
- UTILITY POLE & GUY ANCHOR
- LIGHT POLES
- TRAFFIC SIGNAL POLE
- GENERAL SIGNS
- TREES
- TREE LINES
- SURVEY POINTS
- PROPERTY MONUMENTS
- INLET PROTECTION
- LIMIT OF DISTURBANCE
- SILT FENCE
- SOIL DISTURBANCE
- CONSTRUCTION ENTRANCE

TOTAL PROJECT DISTURBANCE = 1.35 ACRES
TOTAL SOIL DISTURBANCE = 1.35 ACRES

BIRDSALL SERVICES GROUP
ENGINEERS & CONSULTANTS

DATE:

THOMAS K. ROSPOS, P.E.
NJ PROFESSIONAL ENGINEER Lic. No. 24GE02702800

Birdsall Engineering, Inc.
611 Industrial Way West
Eatontown, NJ 07724
Certificate of Authorization No. 24GA27989800
Tel.: 732.380.1700
Fax.: 732.380.1701
WWW.BIRDSALL.COM

Date	Scale:(H) 1"=20' (V)	Drawn	Designed	Checked	Released
07/12/10			CJL		

VERSIONS

No.	Date	Description
	10-03-2011	Bid Documents

ikon.5
architects

Architecture
Planning
Research
Strategy

864 Mapleton Road
Princeton, NJ 08540
609.919.0099
fax 609.919.0088
www.ikon5architects.com

Professional License Number

PROJECT TITLE:
VISITORS CENTER RENOVATION AND EXPANSION
MONMOUTH BATTLEFIELD STATE PARK

MANALAPAN, NEW JERSEY

PROJECT NO.: P1035.00

SHEET TITLE:
SOIL EROSION & SEDIMENT CONTROL PLAN (ALTERNATE)

DATE: 10-03-2011

DRAWN BY: CJL

DRAWING NO.:
SE1.01A