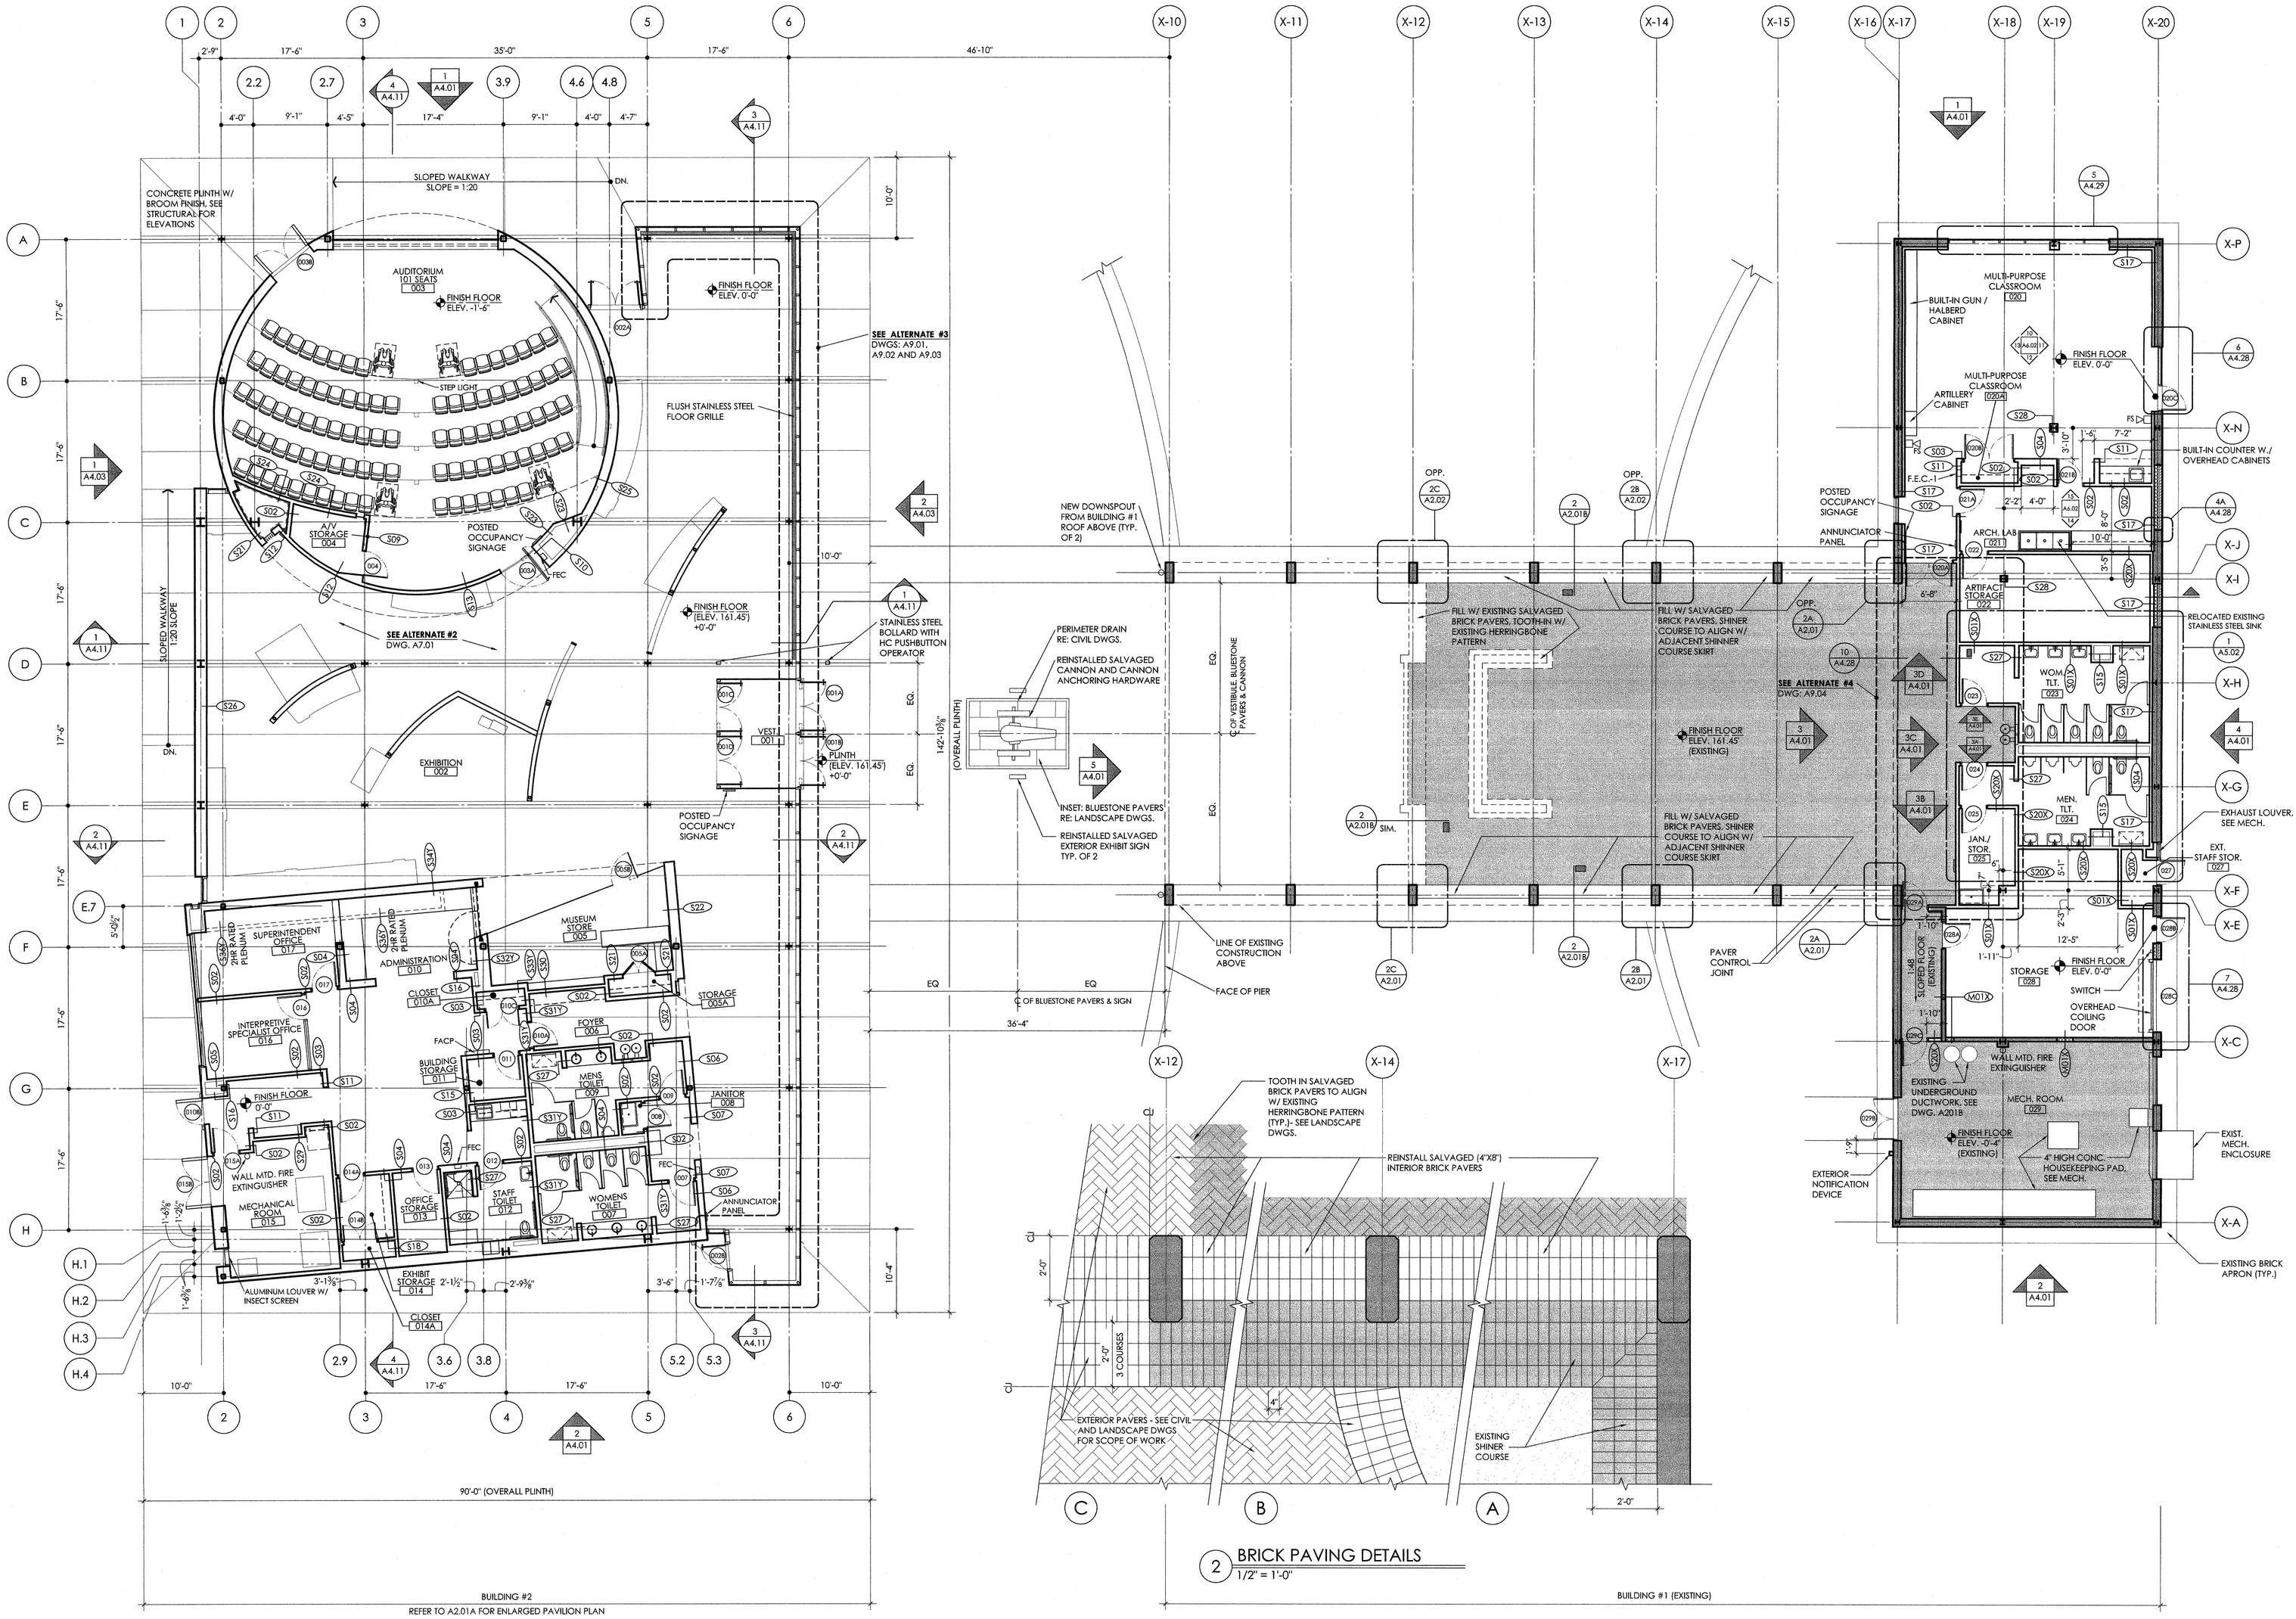

2 BRICK PAVING DETAILS
1/2" = 1'-0"

1 FIRST FLOOR PLAN
1/8" = 1'-0"

GENERAL NOTES

- EXISTING CONSTRUCTION
- EXISTING FLOOR FINISH
- NEW CONSTRUCTION

VERSIONS

No.	Date	Description
	10-03-2011	BID DOCUMENTS

ikon.5
architects

Architecture
Planning
Research
Strategy

864 Mapleton Road
Princeton, NJ 08540
609.919.0099
fax 609.919.0088
www.ikon5architects.com

Arvind Tikku: NJ 11396
Professional License Number

PROJECT TITLE:

VISITORS CENTER
RENOVATION AND
EXPANSION

MONMOUTH BATTLEFIELD
STATE PARK

MANALAPAN, NEW JERSEY

PROJECT NO.: P1035-00

SHEET TITLE:

ARCHITECTURAL
FLOOR PLAN

DATE: 10-03-2011

DRAWN BY: ikon.5

DRAWING NO.:

A2.01