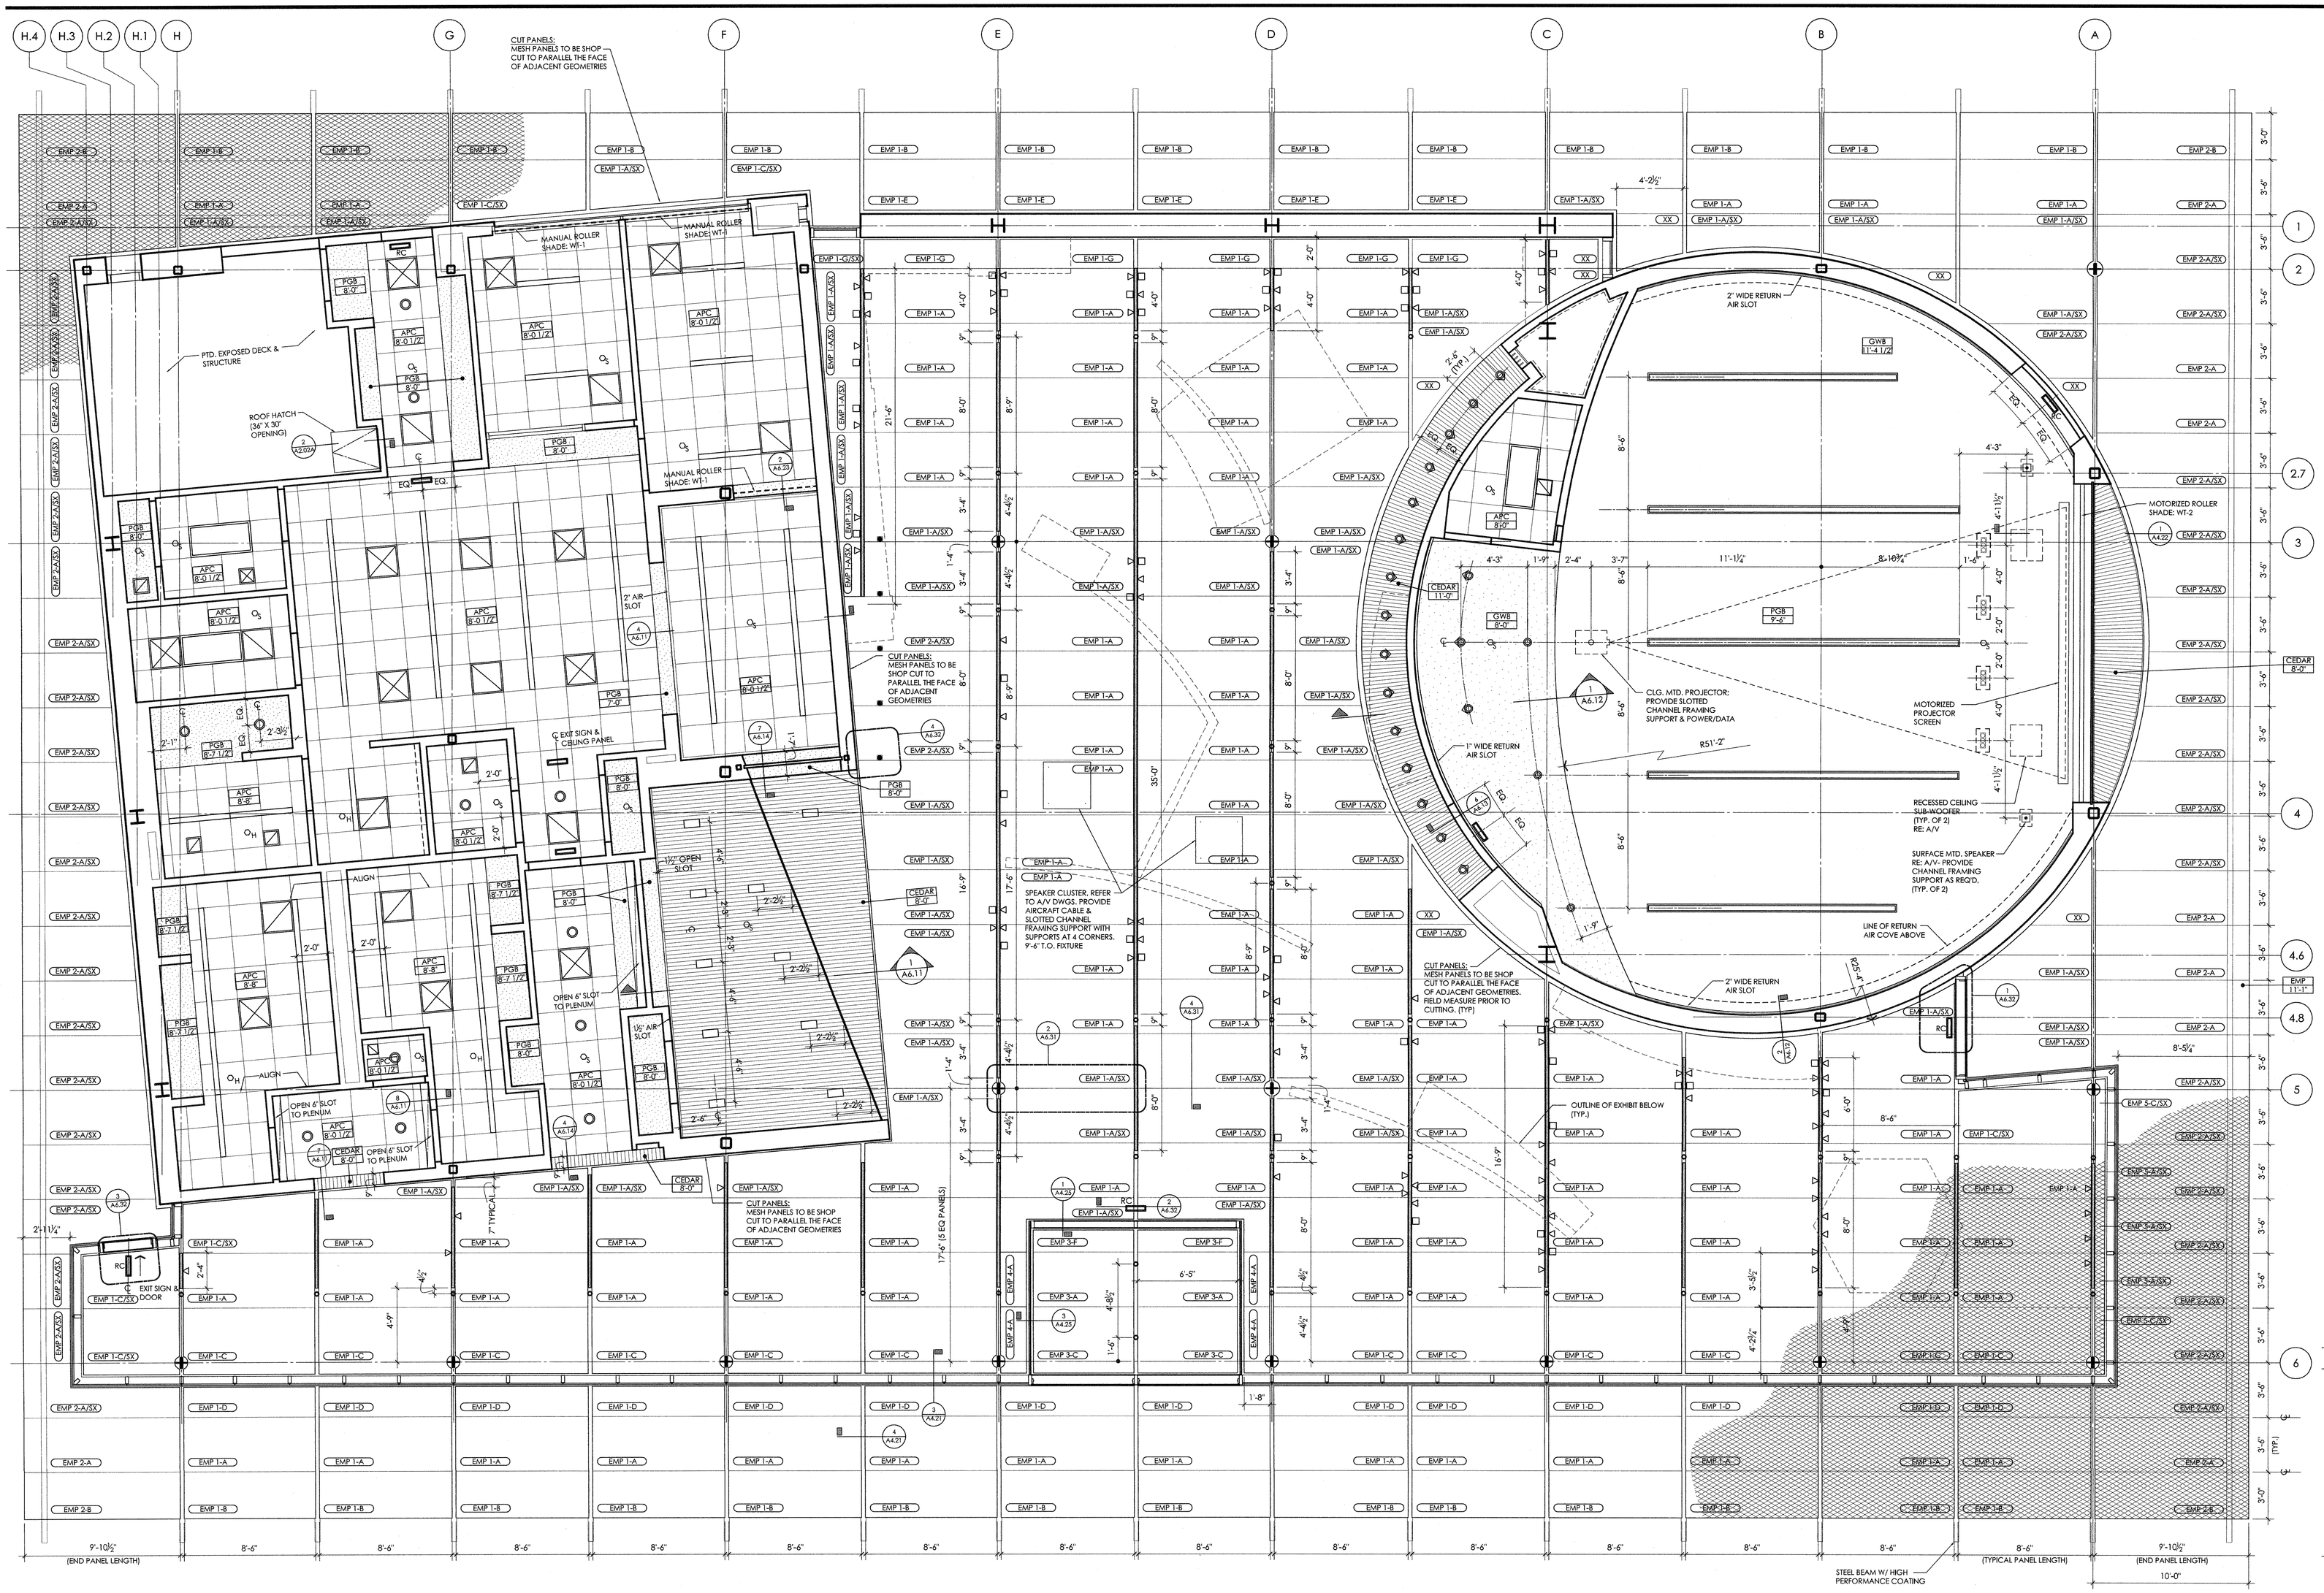

VERSIONS		
No.	Date	Description
	10-03-2011	BID DOCUMENTS

ikon.5 architects

Architecture
Planning
Research
Strategy

864 Mapleton Road
Princeton, NJ 08540
609.919.0099
fax 609.919.0088
www.ikon5architects.com

Arvind Tikku: NJ 11396
Professional License Number

PROJECT TITLE:

VISITORS CENTER RENOVATION AND EXPANSION

MONMOUTH BATTLEFIELD STATE PARK

MANALAPAN, NEW JERSEY

PROJECT NO.: P1035-00

SHEET TITLE:

ENLARGED REFLECTED CEILING PLAN

DATE: 10-03-2011

DRAWN BY: ikon.5

DRAWING NO.:

A3.01A

1 ENLARGED PAVILION CEILING PLAN
1/4" = 1'-0"

CEILING PLAN LEGEND

- ACT 24" x 24" ACOUSTIC CEILING TILE
- EXPANDED ALUMINUM MESH SHOP FINISH
- 24" x 24" SUPPLY AIR REGISTER
- 24" x 24" RETURN AIR GRILL
- LINEAR DIFFUSER
- RECESSED DOWNLIGHT
- RECESSED WALL WASHER
- RECESSED LENSED 2 x 2
- RECESSED LENSED 2 x 4
- RECESSED INDIRECT 2 X 4
- SURFACE MOUNTED LIGHT FIXTURE
- EXTERIOR SPOT/FLOOD LIGHT FIXTURE
- LINEAR RECESSED LIGHT FIXTURE
- LINEAR PENDANT LIGHT FIXTURE
- RECESSED MULTI-HEAD LIGHT FIXTURE
- EXHIBIT TRACK LIGHTING (FLOOD LIGHT LB-F, SPOT LIGHT LB-S)
- BRACKET MOUNTED LINEAR LIGHT FIXTURE (ALT. #5)
- SURFACE MOUNTED STEP LIGHT
- SMOKE DETECTOR
- HEAT DETECTOR
- EXISTING CONSTRUCTION TO REMAIN
- EXIT SIGN - RE. ELEC. DWGS. & SPECIFICATIONS - RE.: INT. ELEVATIONS FOR MOUNTING HEIGHTS
- "RC" RECESSED CEILING
- → DIRECTION OF EXIT
- ELEC. RECEPTACLES
- DATA RECEPTACLES

EXPANDED MESH PANELS

1. MESH PATTERN MUST ALIGH FROM ONE PANEL TO THE NEXT - SEE 2/A6.31
2. FIELD VERIFY ALL DIMENSIONS PRIOR TO FABRICATION.
3. ALL SHOP CUTS

PANEL SYMBOL

EMP 2-A/5X (PANEL LENGTH, PANEL WIDTH, SPECIAL CUT)

PANEL MODULE LENGTH	PANEL MODULE WIDTH
1 = 8'-6"	A = 3'-5 7/8"
2 = 9'-10½"	B = 2'-9 3/4"
3 = 6'-5"	C = 4'-2 3/4"
4 = 1'-8"	D = 1'-11"
5 = 7½"	E = 3'-2 3/4"
6 = 8'-5¼"	F = 1'-4 3/4"
X = VARIES	G = 1'10¼"
	X = VARIES

CEILING PLAN NOTES

1. ALL LIGHTS, MECHANICAL GRILLES, DEVICES,ETC. TO BE CENTERED ON CEILING PANELS UNLESS OTHERWISE NOTED. THE LOCATION OF DEVICES NOT INDICATED ON THIS DRAWING ARE TO BE DETERMINED BY ARCHITECT.
2. REFERENCE ELECTRICAL LIGHTING PLANS AND SCHEDULE FOR TYPES AND DESCRIPTIONS OF ALL LIGHT FIXTURES.
3. ALL GYPSUM WALLBOARD CEILINGS, FASCIAS & SOFFITS, TO BE PAINTED "P-1" UNLESS OTHERWISE NOTED RE. INTERIOR ELEVATIONS FOR ADDITIONAL INFORMATION.
4. "P-X" DESIGNATES PAINT COLOR. FOR COLOR DESCRIPTIONS. REFERENCE SCHEDULE ON FINISH PLANS.
5. SEE EXTERIOR ELEVATIONS FOR ADDITIONAL LIGHT FIXTURE LOCATIONS AND INFORMATION.
6. ALL 2X2 APC TO BE CENTERED IN SPACE UNLESS NOTED OTHERWISE.

CEILING PLAN ABBREVIATIONS

PGB	PAINTED GYPSUM BOARD
APC	ACOUSTIC PANEL CEILING
EMP	EXPANDED MESH PANEL
CEDAR	TONGUE AND GROOVE CEDAR STRIPS
PCP	PORTLAND CEMENT PLASTER